ISO A0 - 841mm x 1189mm

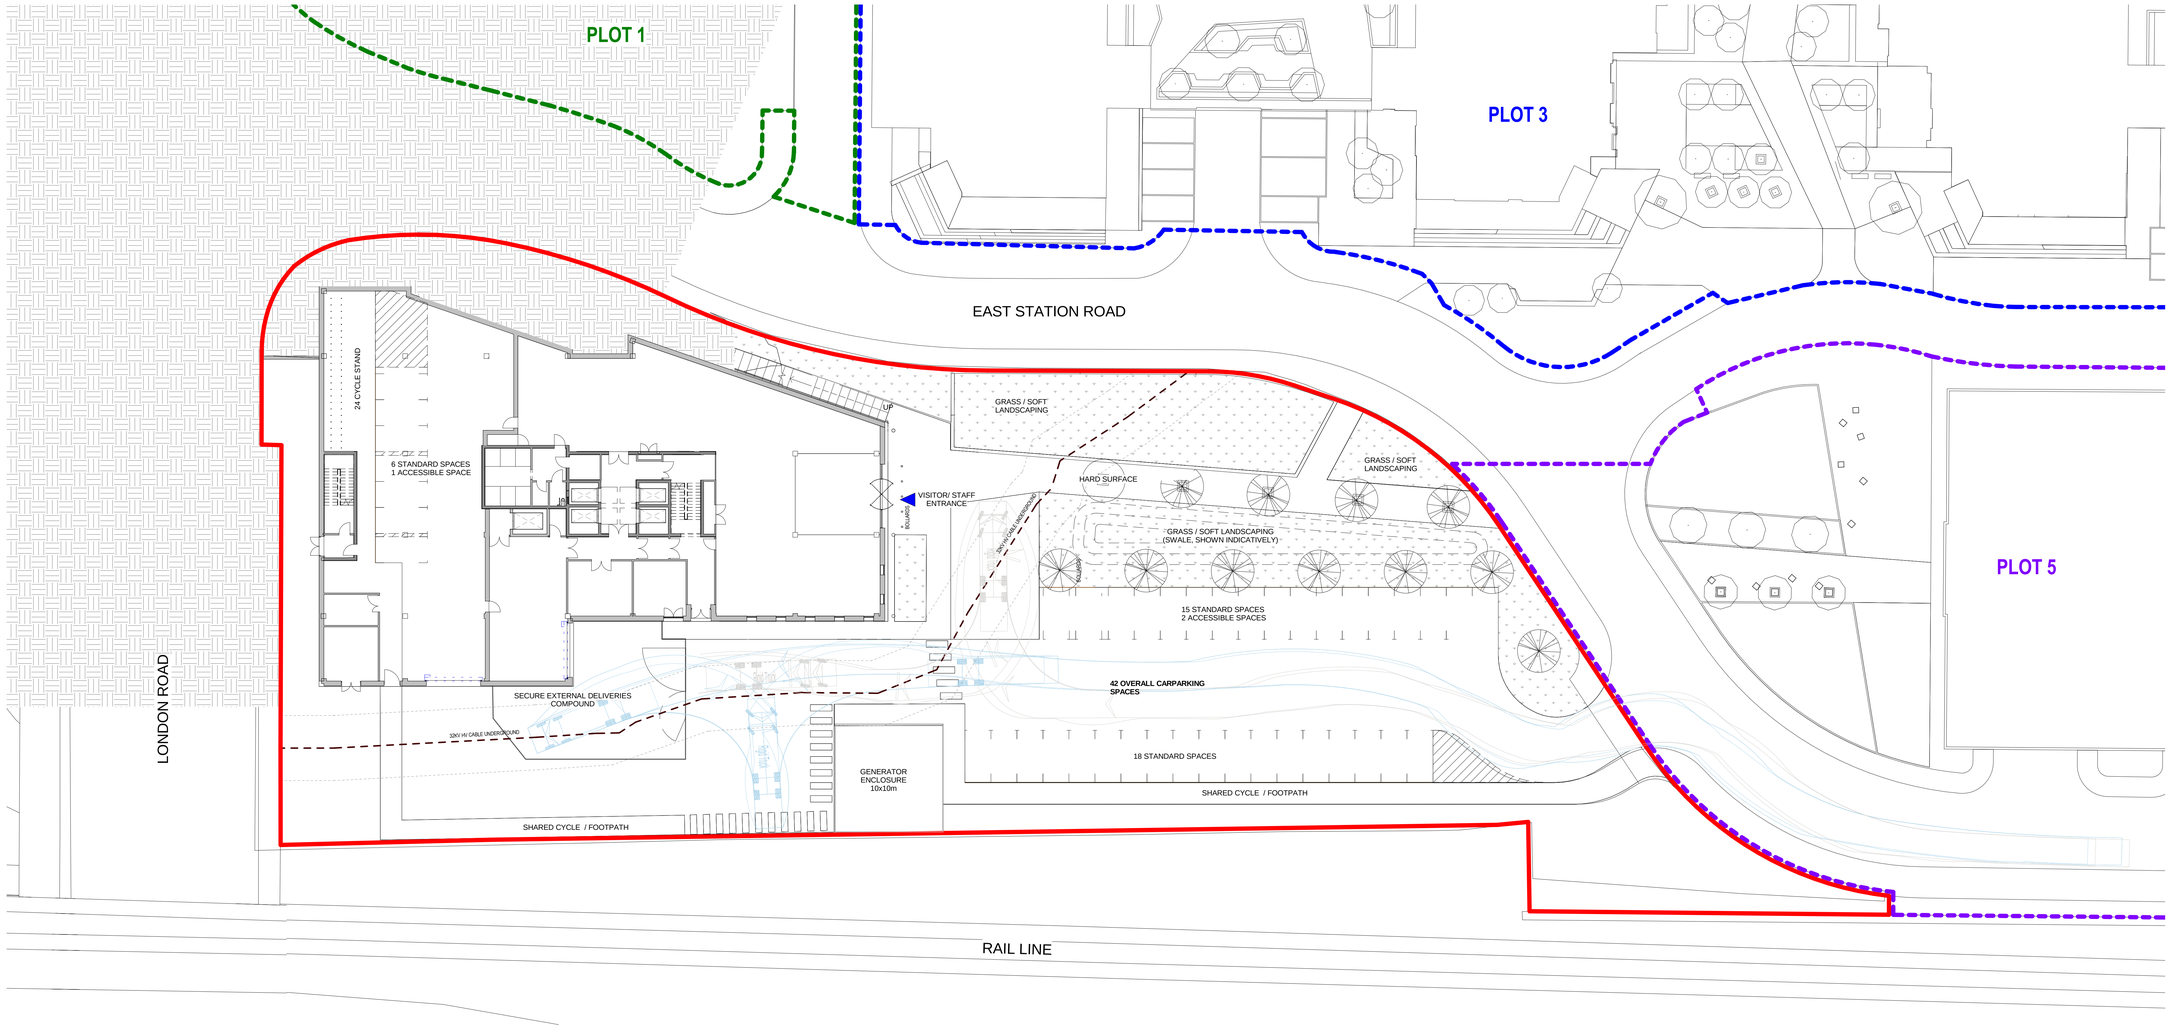

1 (GROUND FLOOR) SITE PLAN AT LEVEL 0 - CAT A+ WORKS
1 : 200

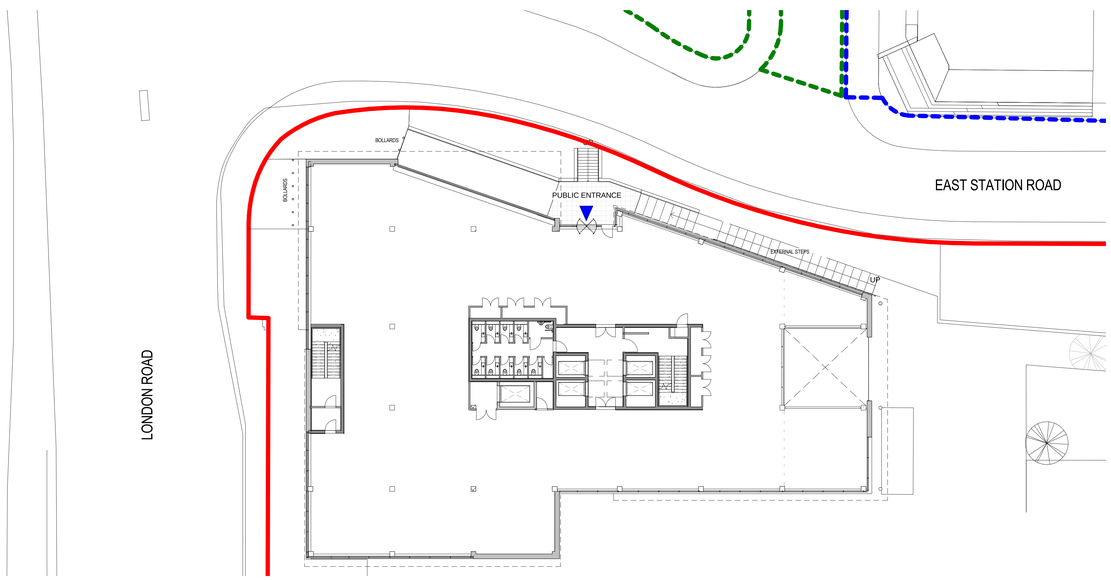

2 (UPPER FLOOR) SITE PLAN AT LEVEL 1 - CAT A+ WORKS
1 : 200

PLOT 2 REDLINE BOUNDARY
PLOT 1 BOUNDARY
PLOT 3 BOUNDARY
PLOT 5 BOUNDARY

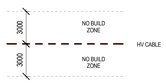

LANDSCAPE SHOWN AS INDICATIVE AND SUBJECT TO FURTHER DEVELOPMENT BY LANDSCAPE ARCHITECT.

THIS DRAWING IS SUBJECT TO FULL CONSULTATION WITH STATUTORY BODIES AND ASSOCIATED CONSENTS. THERE IS DESIGN DEVELOPMENT YET TO TAKE PLACE THAT MAY AFFECT REPORTED AREAS AND DRAWINGS, AND THE DRAWINGS SHOULD BE TREATED AS APPROXIMATE, THEREFORE ANY DECISION TO BE MADE ON THE BASIS OF THESE REDICTIONS, WHETHER AS TO PROJECT VIABILITY, PRE- LETTING, LEASE ARRANGEMENTS OR THE LIKE SHOULD INCLUDE DUE ALLOWANCE FOR THE POSSIBLE INCREASE OR DECREASE INHERENT IN THE DESIGN DEVELOPMENT AND BUILDING PROCESSES.

0 4 8 12 16 20
GRAPHIC SCALE 1:200

DATE	ISSUED FOR	REV	ORIN	CHK
28.06.2019	ISSUED FOR CLIENT NEGOTIATIONS	01	DS	DS
05.07.2019	ISSUED FOR CLIENT NEGOTIATIONS	02	DS	DS

This drawing has been prepared solely for the use of Bride Hall Developments Ltd and there are no representations of any kind made by Norr Consultants Limited to any party with whom Norr Consultants Limited has not entered into a contract

This drawing must not be used, reproduced or revised without written permission.

This drawing shall not be used for construction purposes until the "CONSTRUCTION" status appears under the Sheet Status.

Constructors must only work to figured dimensions which are to be checked on site. Do not scale from hard copy drawings

Keyplan

North Arrow

Detail Symbol
Detail No.
Sheet No.

Client
BRIDE HALL DEVELOPMENTS LTD

Seal(s)

NORR
NORR Consultants Ltd.
An Ingenium International Company

Percy House, 8th Floor Percy Street
Newcastle, England NE1 4PW
T:+44(0)191 222 1116 F:+44(0)191 222 1119
www.norr.com

Drawn: Author	Date
Checked: Checker	Date
Scale: As indicated	
Client: Bride Hall Developments Ltd	
Project: Fletton Quays Plot 2	
Drawing Title: PROPOSED SITE PLAN - CAT A+ WORKS (TENANT ENHANCED)	
Sheet Status Description: PRELIMINARY	
Project No.: IANC-18-0064	
NORR Legacy Drawing No.	
Drawing No.: FQP2-NORR-BV-XX-DR-A-9002 (Project - Company - Vol - Level-Code-Role-Seq, ID)	S1 (Status code) P02 (Rev)

PATH AND FILE NAME: C:\Users\dshields\Documents\Revit local files\FQP2-NORR-BV-XX-M3-A-0001-BUILDING V_dahel.shieldsAHMZN(Recovery 20190614-1623).rvt
PLOT DATE: 05/07/2019 14:08:14